CARIBBEAN BLVD. JPA

ATTACHMENT "B"

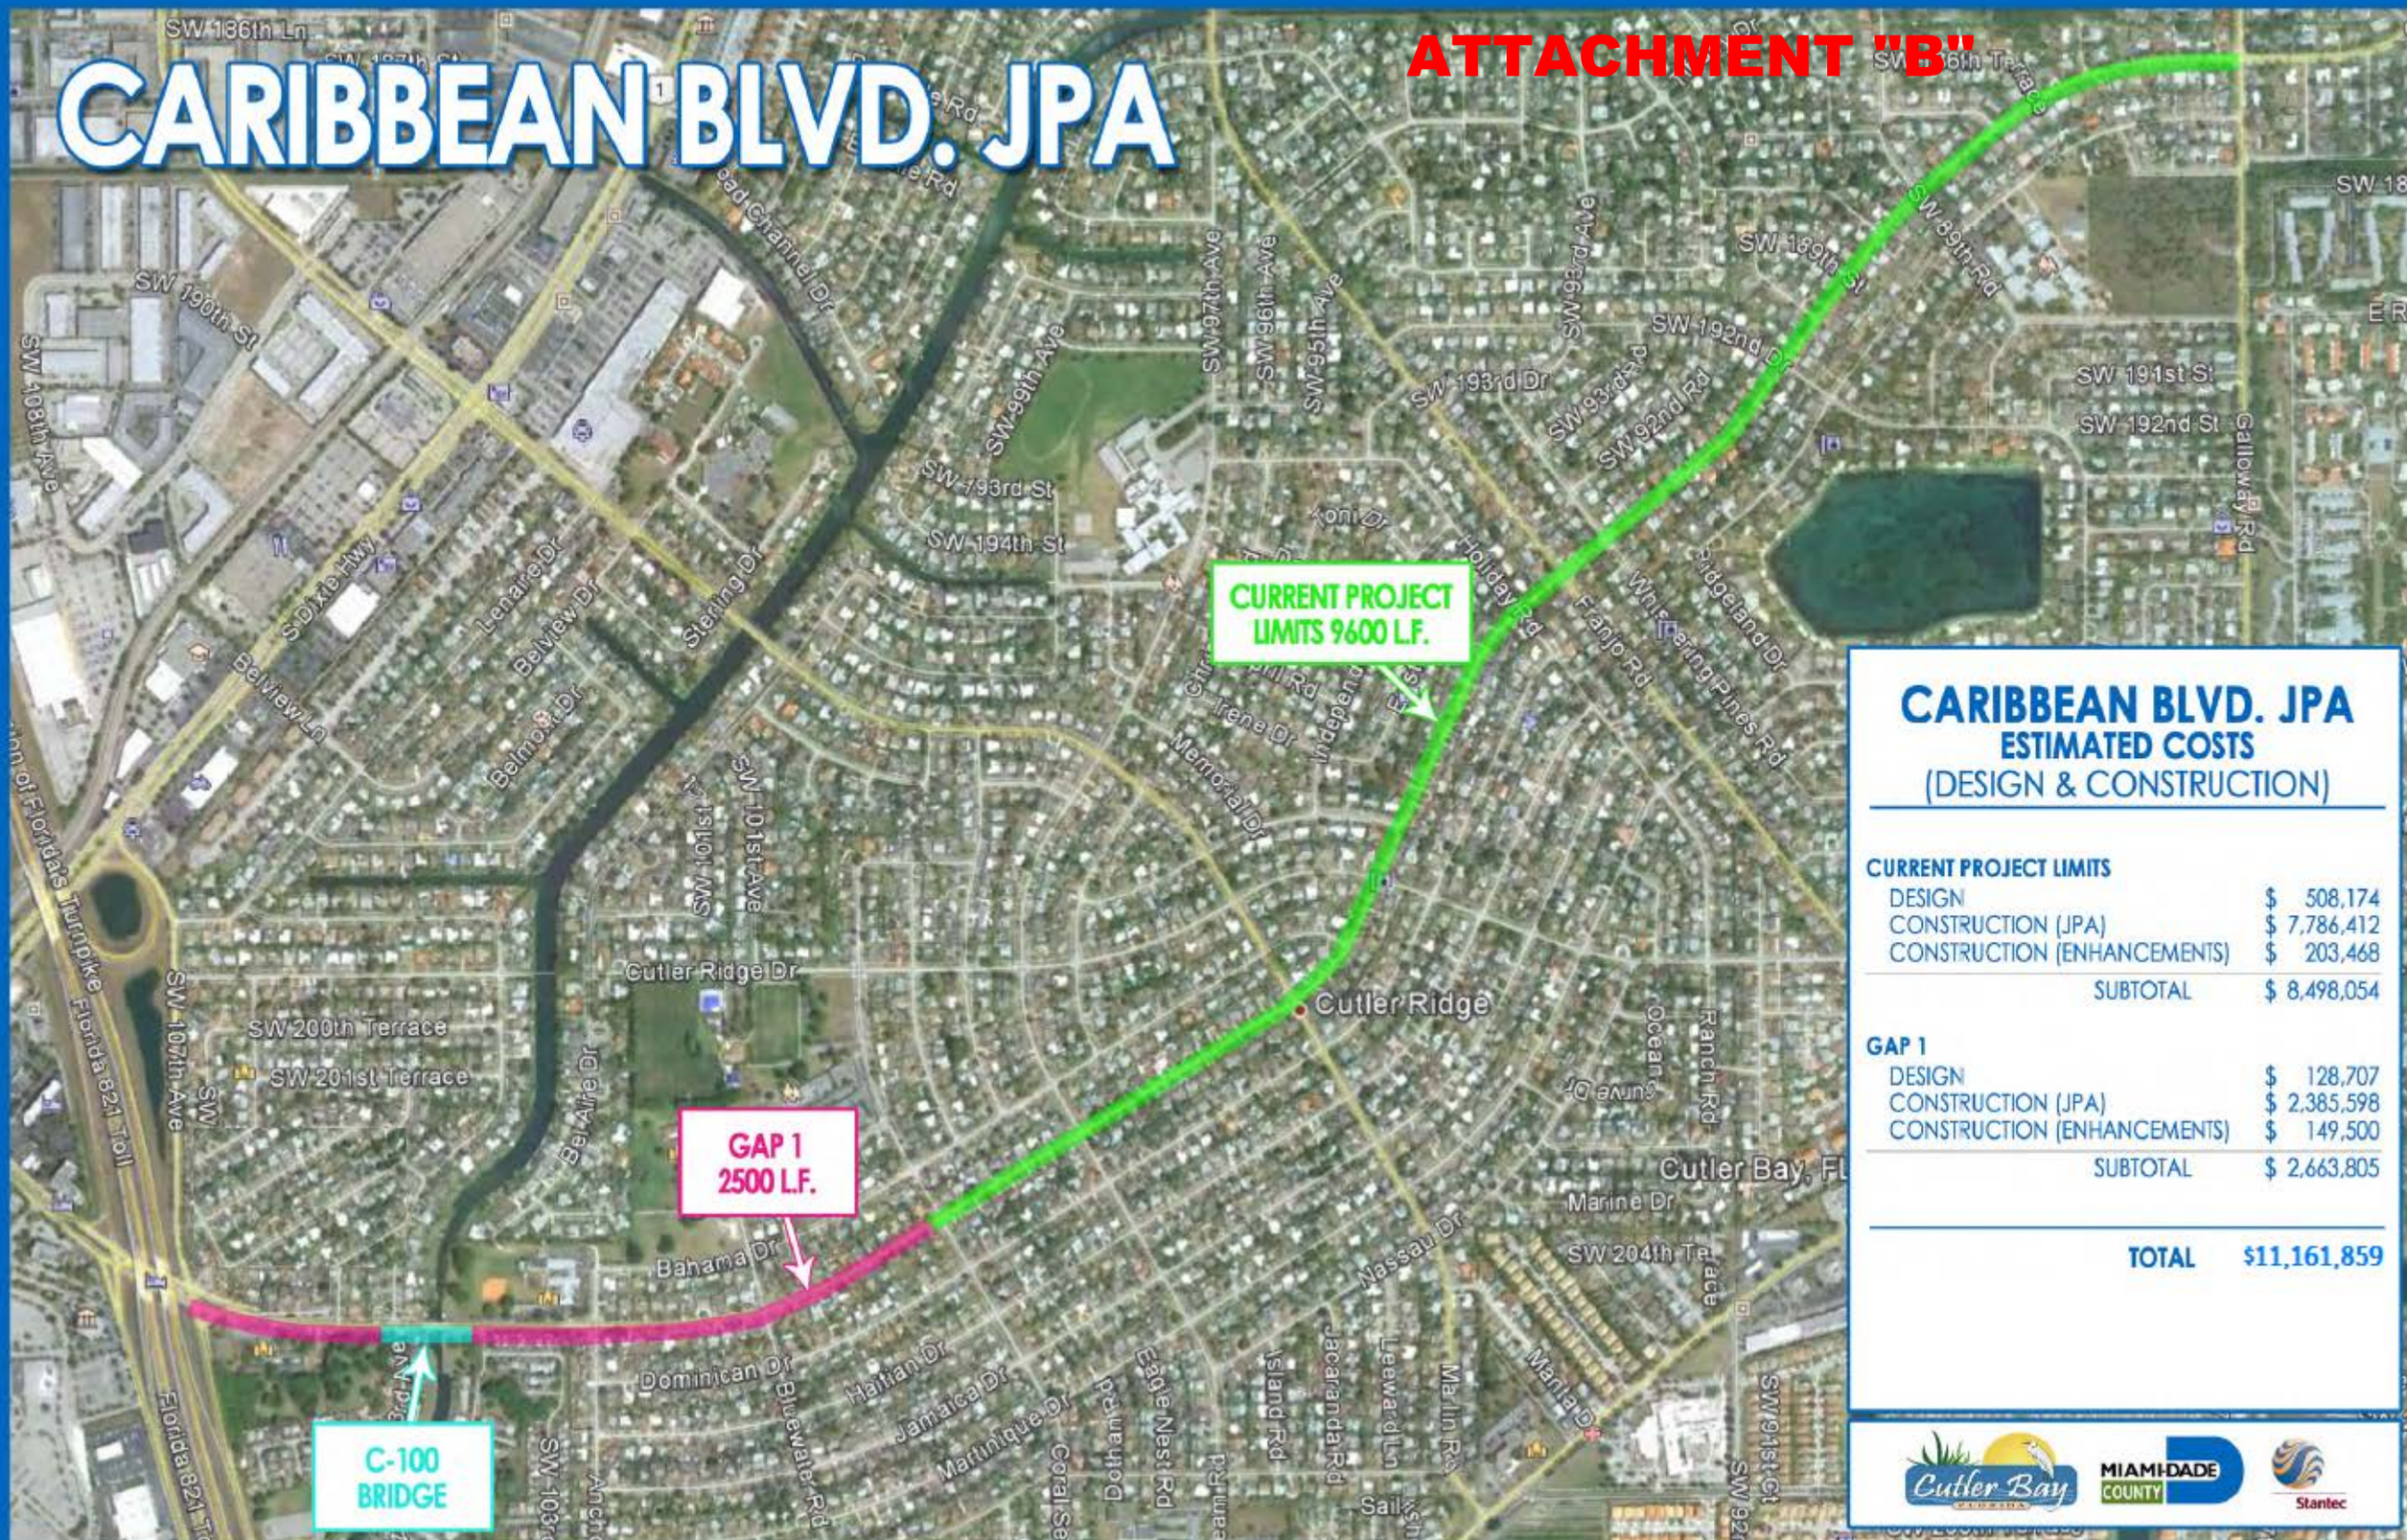

CARIBBEAN BLVD. JPA
ESTIMATED COSTS
(DESIGN & CONSTRUCTION)

CURRENT PROJECT LIMITS	
DESIGN	$ 508,174
CONSTRUCTION (JPA)	$ 7,786,412
CONSTRUCTION (ENHANCEMENTS)	$ 203,468
SUBTOTAL	$ 8,498,054
GAP 1	
DESIGN	$ 128,707
CONSTRUCTION (JPA)	$ 2,385,598
CONSTRUCTION (ENHANCEMENTS)	$ 149,500
SUBTOTAL	$ 2,663,805
TOTAL	**$11,161,859**

Cutler Bay FLORIDA · MIAMI-DADE COUNTY · Stantec